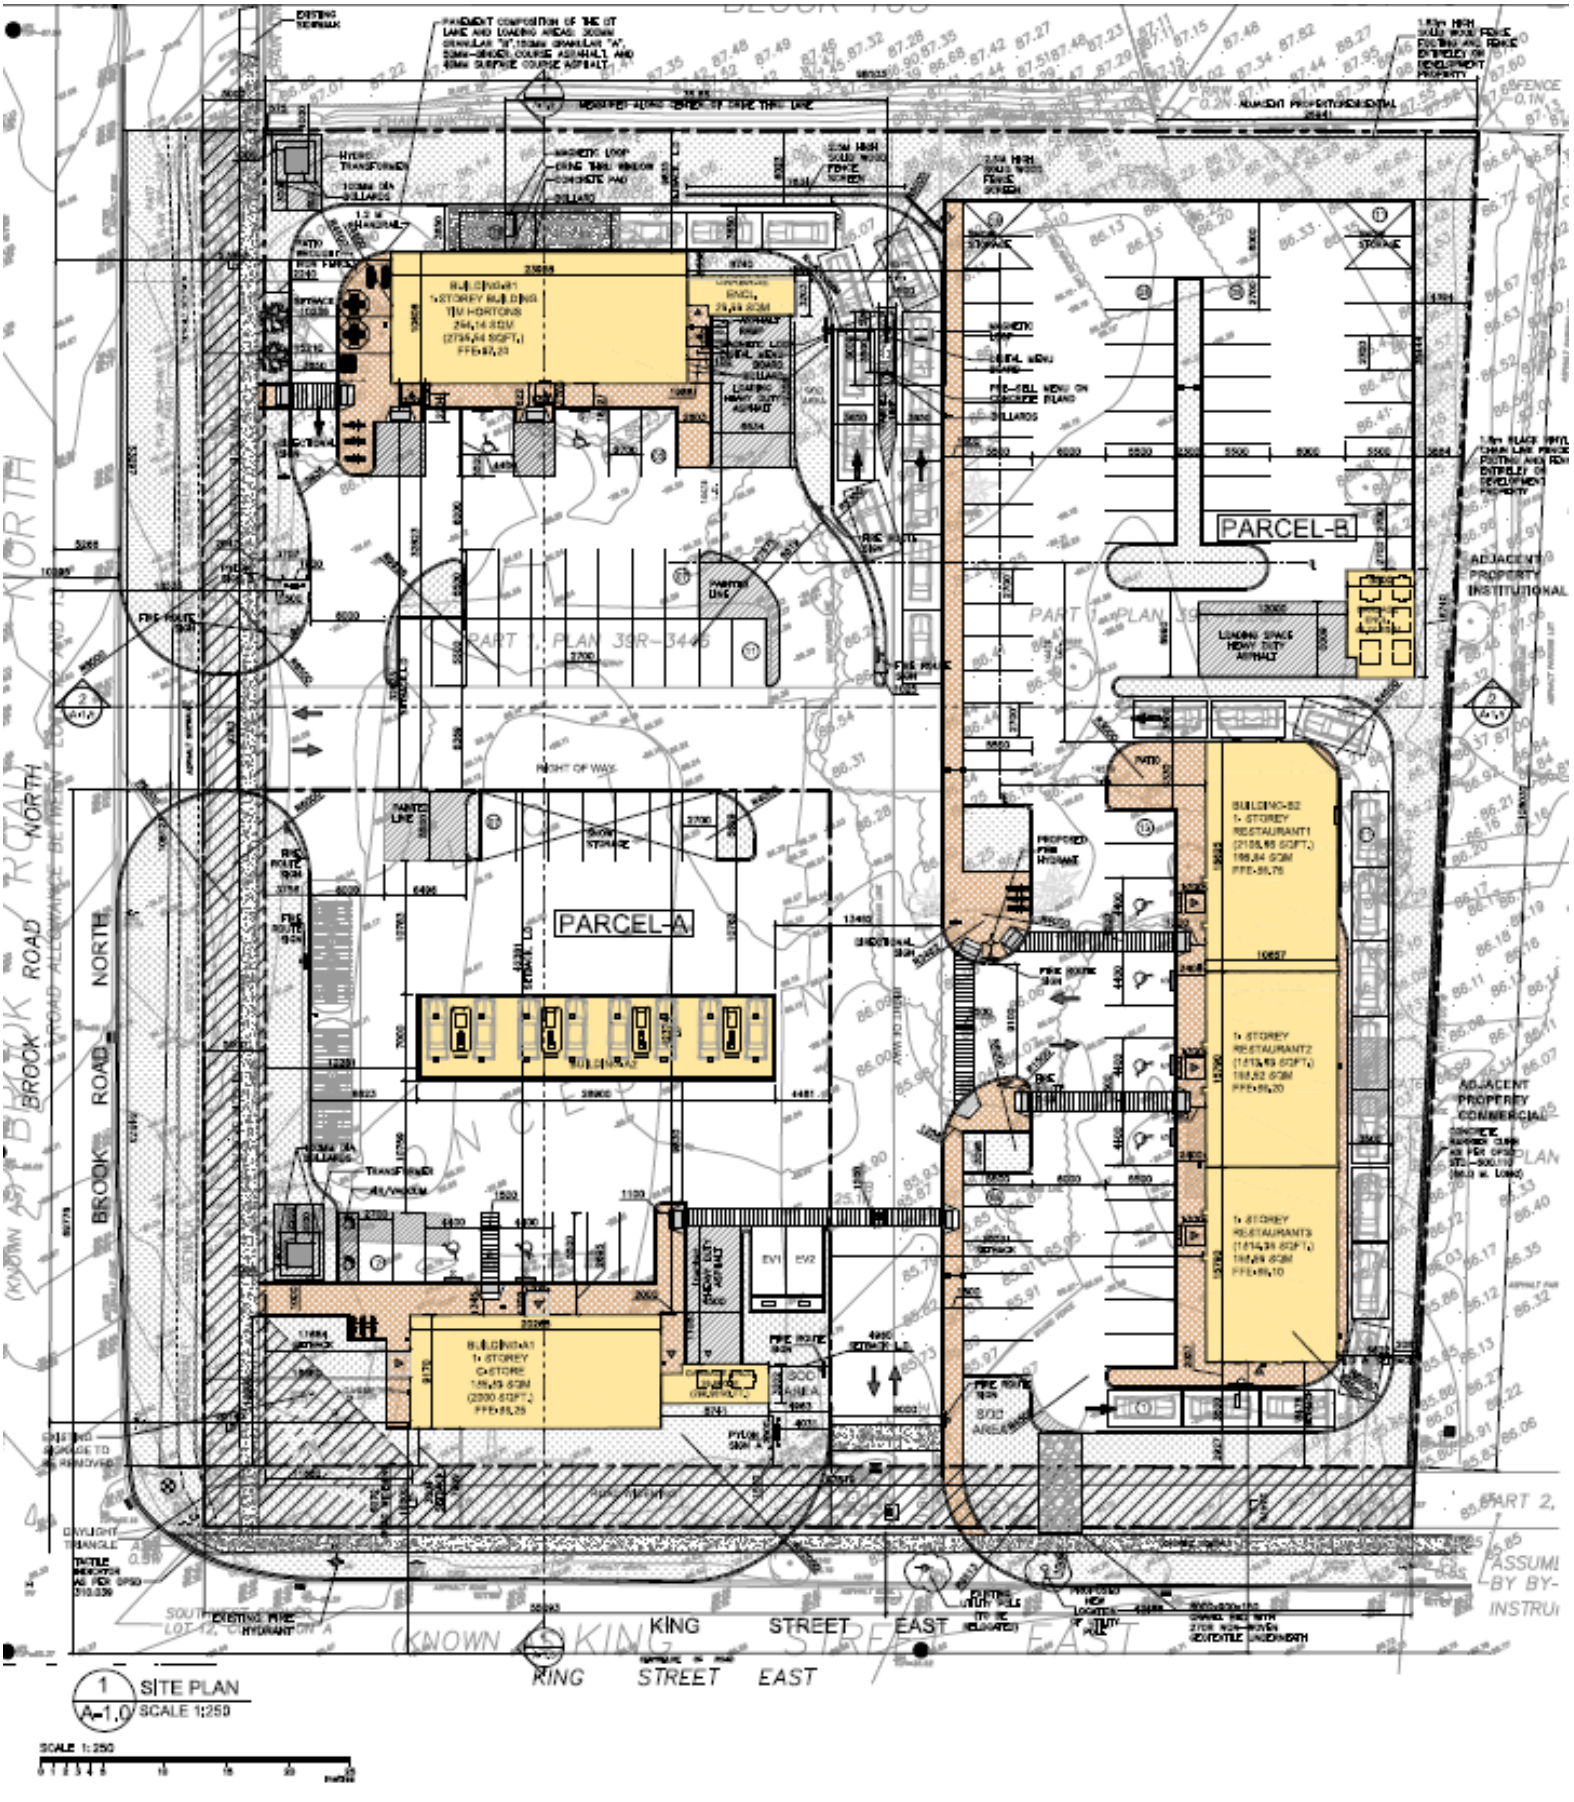
PARCEL-A
PARCEL-B
BUILDING#1
1-STOREY BUILDING
TIM HORTONS
256.14 SQM
(2758.44 SQFT.)
BUILDING#2
1- STOREY
RESTAURANT1
(2159.85 SQFT.)
1- STOREY
RESTAURANT2
(1613.89 SQFT.)
1- STOREY
RESTAURANT3
(1614.39 SQFT.)
BUILDING#3
1- STOREY
C-STORE
(2200 SQFT.)
LOADING SPACE
HEAVY DUTY
ASPHALT
ADJACENT
PROPERTY
INSTITUTIONAL
ADJACENT
PROPERTY
COMMERCIAL
BROOK ROAD NORTH
KING STREET EAST
(KNOWN AS KING STREET EAST)
PART 1, PLAN 39R-3446
RIGHT OF WAY
SOD AREA
EXISTING FIRE HYDRANT
PROPOSED FIRE HYDRANT
EXISTING SIDEWALK TO BE REMOVED
DAYLIGHT TRIANGLE
TACTILE WARNING AS PER SPEC 310.030
1 SITE PLAN
A-1.0 SCALE 1:250
SCALE 1:250