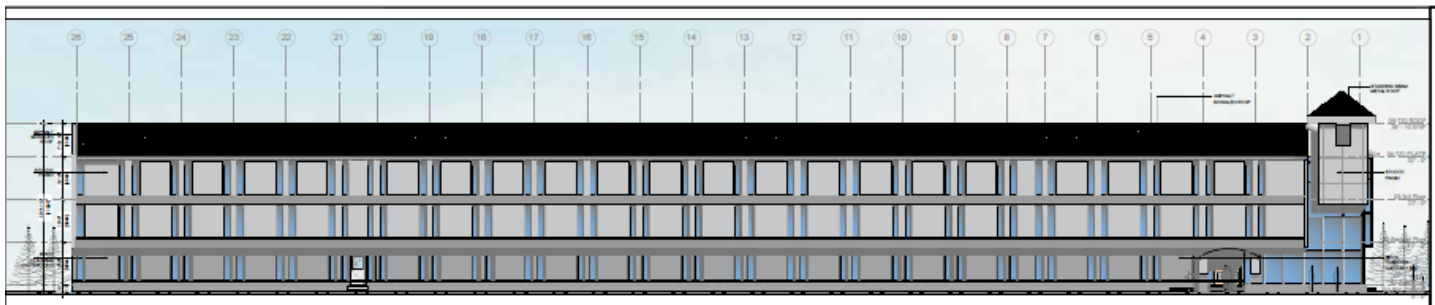

1 NORTH ELEVATION
ABJ SCALE: 3/32"=1'-0"

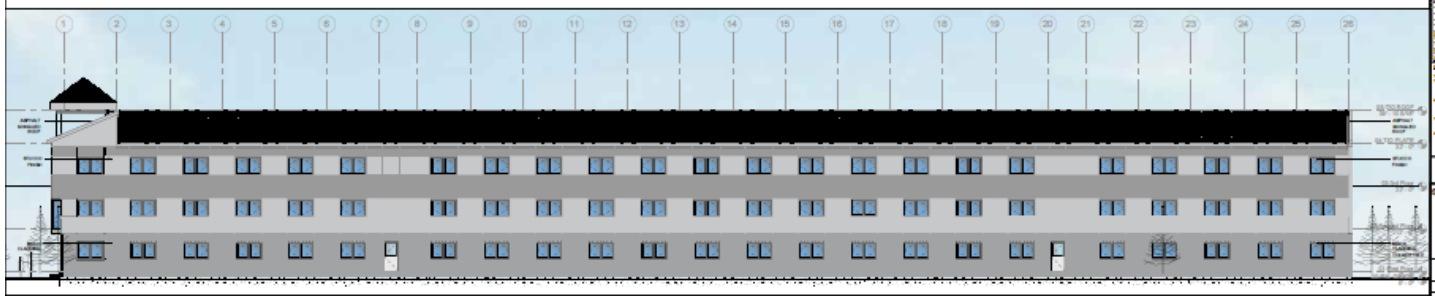

2 SOUTH ELEVATION
ABJ SCALE: 3/32"=1'-0"

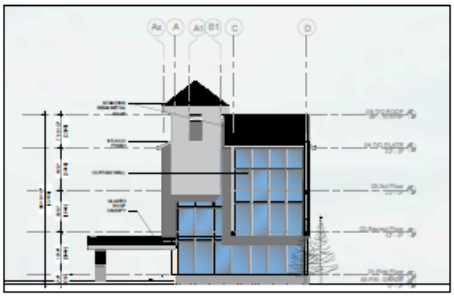

3 WEST ELEVATION
ABJ SCALE: 3/32"=1'-0"

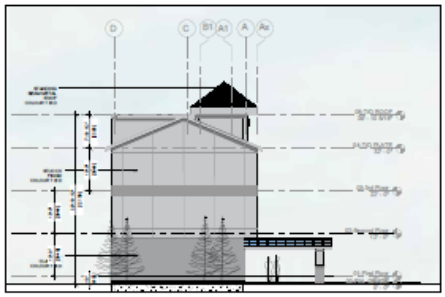

4 EAST ELEVATION
ABJ SCALE: 3/32"=1'-0"

STUCCO
MANUFACTURER: DRYVIT
COLOUR:MOUNTAIN FOG

BRICK
MANUFACTURER: BRAMPTON BRICK
COLOUR:ROYAL GRAY

ASPHALT SHINGLES
MANUFACTURER:IKO SHINGLES
COLOUR: DYNASTY CASTLE GREY

METAL ROOF
MANUFACTURER:WICK WEST
COLOUR: ZINC GREY

PROJECT ARCHITECTS:

ARCHISYSTEM INC.

Structural Engineers:

06	ISSUED FOR SPA	1.07.2020
05	ISSUED TO CONSULTANT	1.16.2020
04	ISSUED TO CONSULTANT	12.06.2020
03	ISSUED FOR PRE-SPA	12.06.2020
02	ISSUED TO CONSULTANTS	12.06.2020
	REVISIONS	DATE

ONTARIO ASSOCIATION OF ARCHITECTS
MANUEL ABREU
LICENCE
7687

PROJECT:

HOTEL PROJECT

1144 DIVISION STREET,
COBOURG, ON K9A 4J8

DRAWING TITLE:

SITE PLAN SUBMISSION

SHEET TITLE:

ELEVATIONS

DATE: 2019-12-12
SCALE: AS NOTED
SHEET NO: A3.0