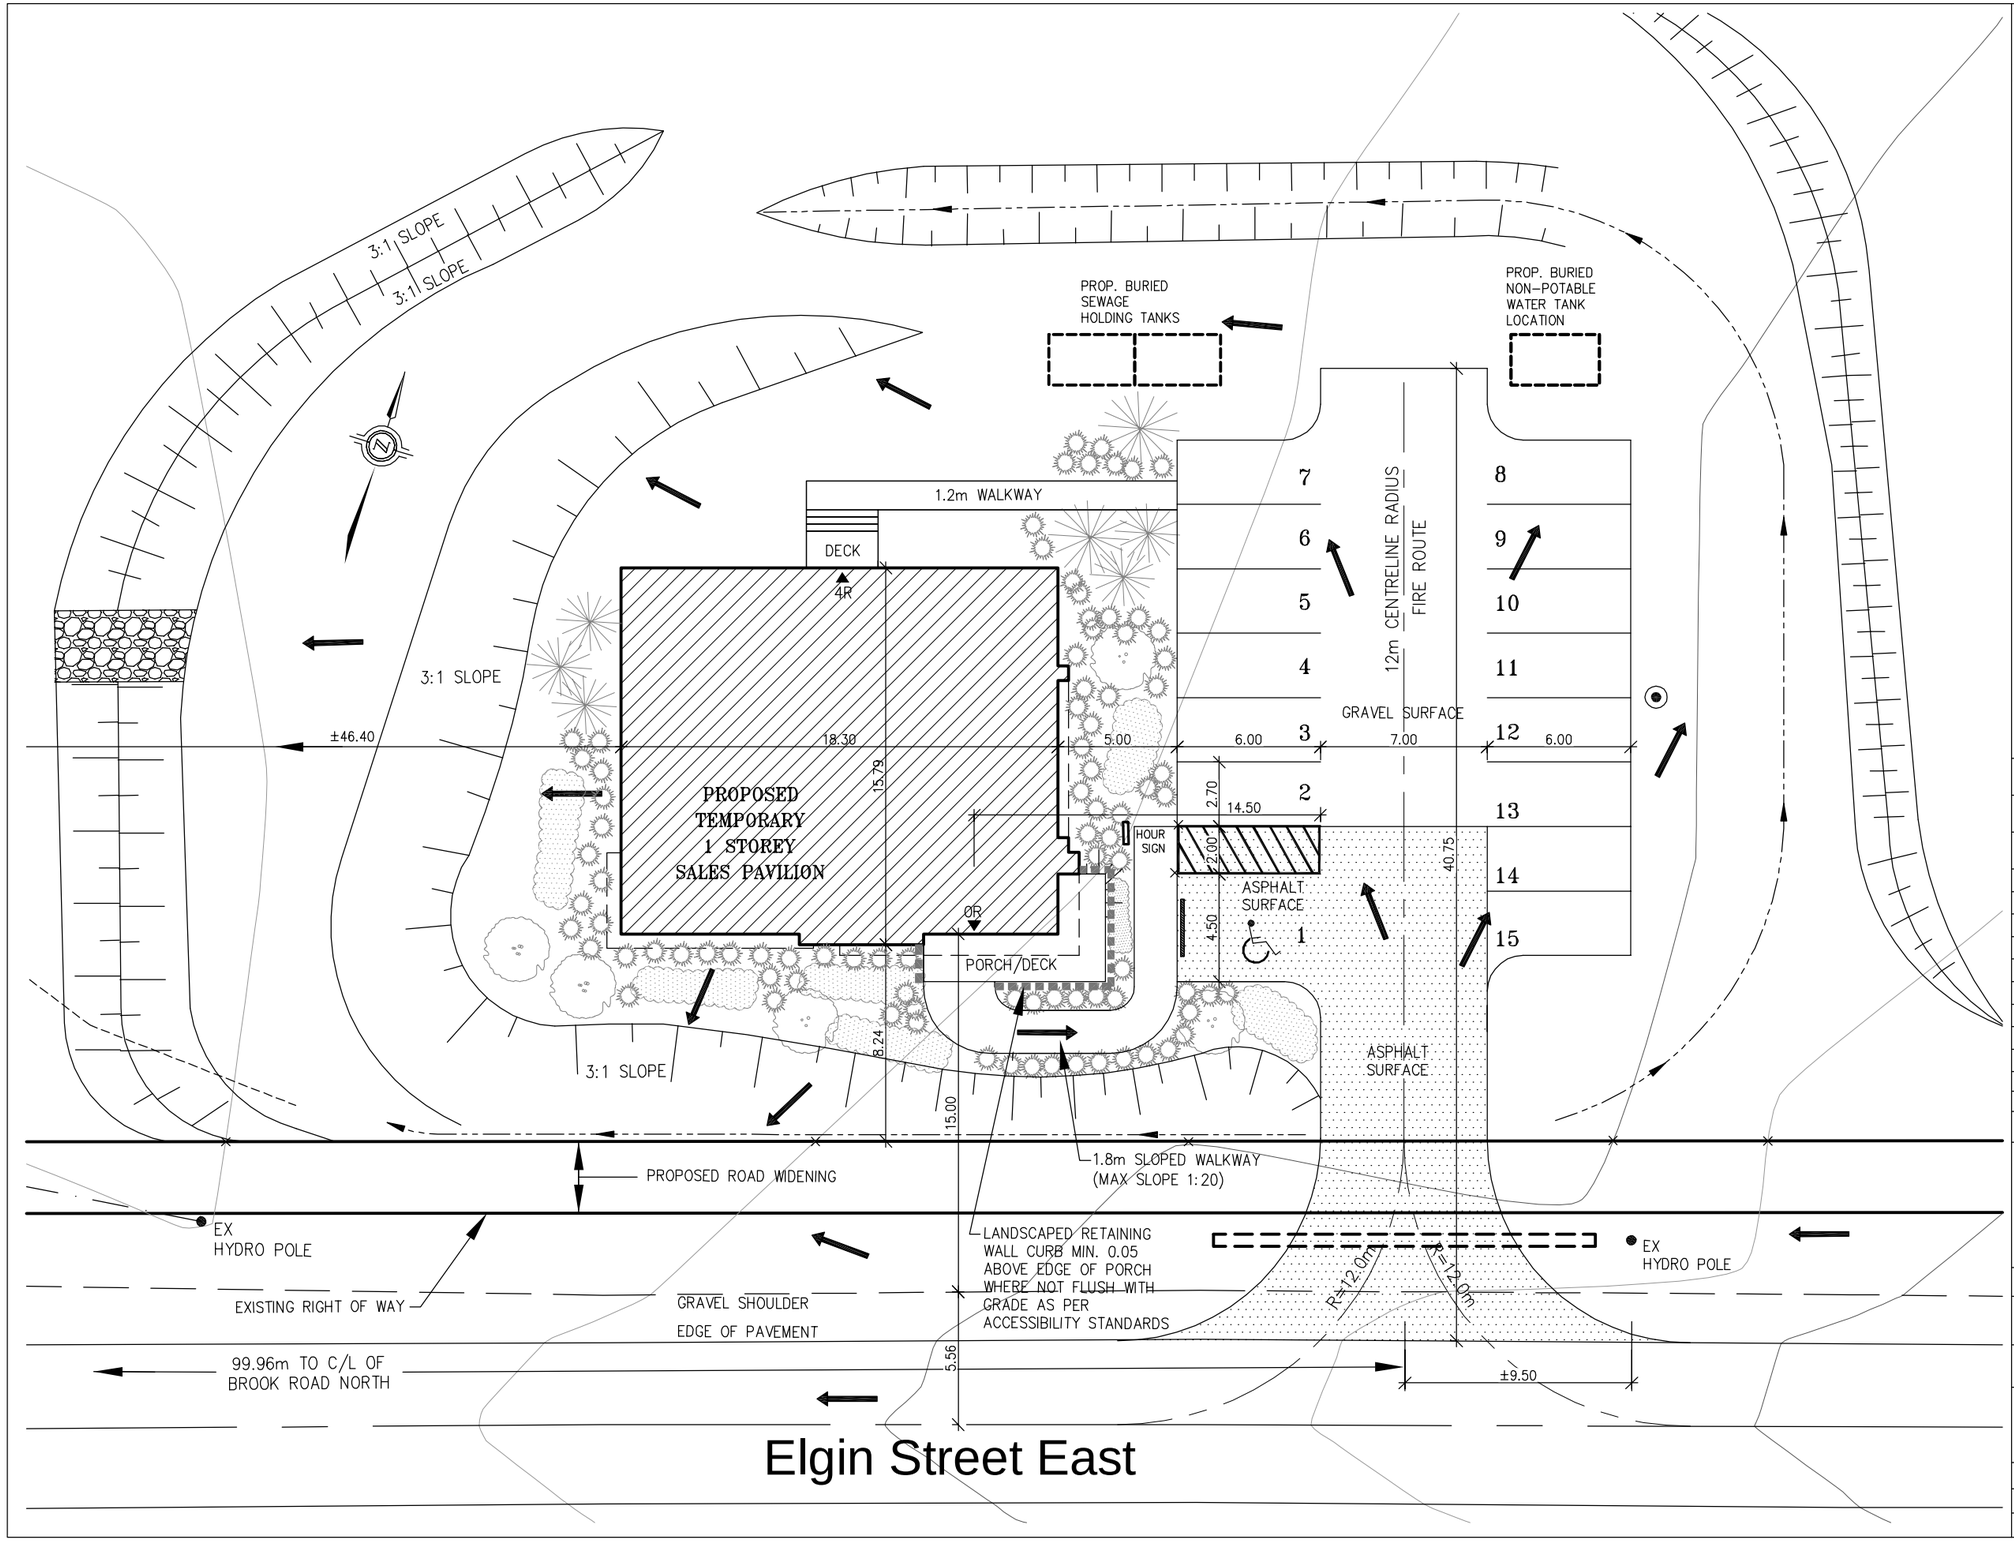

Key Map

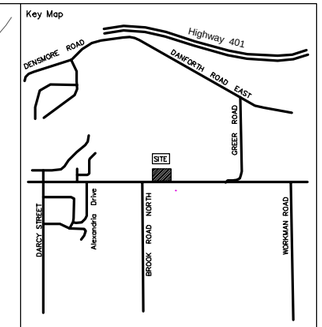

LEGEND

- ENTRANCE
- SLOPE DIRECTION
- TEMPORARY LIGHTPOST
- MULCH BED, GRASSES, FLOWERS, LOW PLANTING
- BUSH
- CONIFEROUS TREE
- DECIDUOUS TREE

CONTRACTOR SHALL CHECK ALL DIMENSIONS ON THE WORK, REPORTING ANY DISCREPANCY TO THE DESIGNER BEFORE PROCEEDING. ALL WORK MUST CONFORM TO THE LATEST LOCAL BUILDING CODE AND LOCAL BY-LAWS.

BUILDER TO VERIFY LOCATION OF ALL ABOVE GROUND SERVICES. BUILDER TO ENSURE DRIVEWAYS HAVE A MIN. 1.0M CLEARANCE TO ALL ABOVE GROUND UTILITIES.

REFER TO ARCHITECTURAL WORKING DRAWINGS AND STREETSCAPES FOR CONSTRUCTION REQUIREMENTS AND DETAILS. ALL GUARDS / HANDRAILS TO CONFORM TO OBC SECTION 9.8

No.	Description		
1	ISSUED FOR SPA	12 MAR. 2021	GI

Drawn by:	Checked by:	Date printed:
GI	GI	12 MAR. 2021

Cassidy + Company
Residential Design Consultants
60 RANDALL DRIVE UNIT 11
AJAX, ONTARIO L1S 6L3
TEL. (905) 619-1270
FAX (905) 619-1269

Client: Tribute Communities

Project Name:

Sheet Title: Temporary Sales Office Siteplan

Location: Town of Cobourg

Date: MARCH 2021

Scale: 1 : 250

Project No.: 2020-53

DRAWING NO. S1